
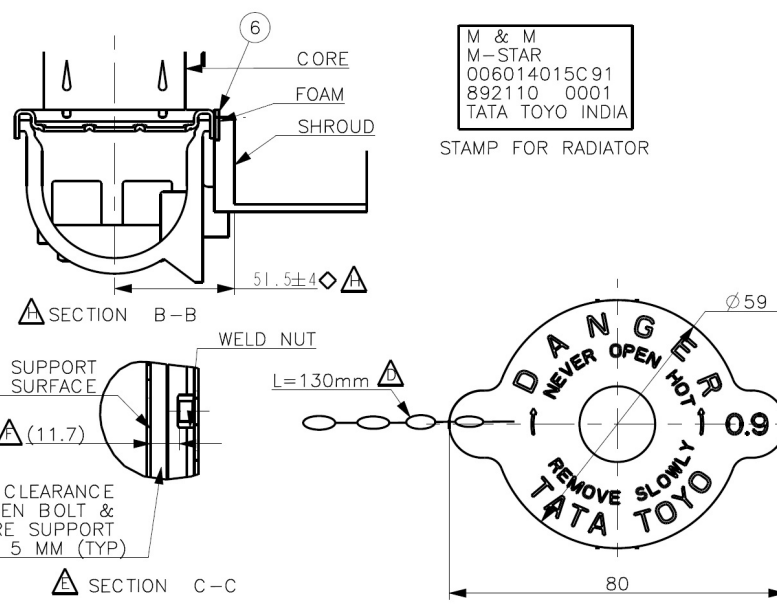


THIS DRAWING IS A SOLE PROPERTY OF M & M Ltd. IT SHOULD NOT BE REPRODUCED IN ANY FORM OR BY ANY MEANS WITHOUT THEIR CONSENT

Downloaded from TC.TIA by CHANDEKAR MOHAN SINGH M&M LTD. THIS DRAWING NO. 777025 09/21/2011

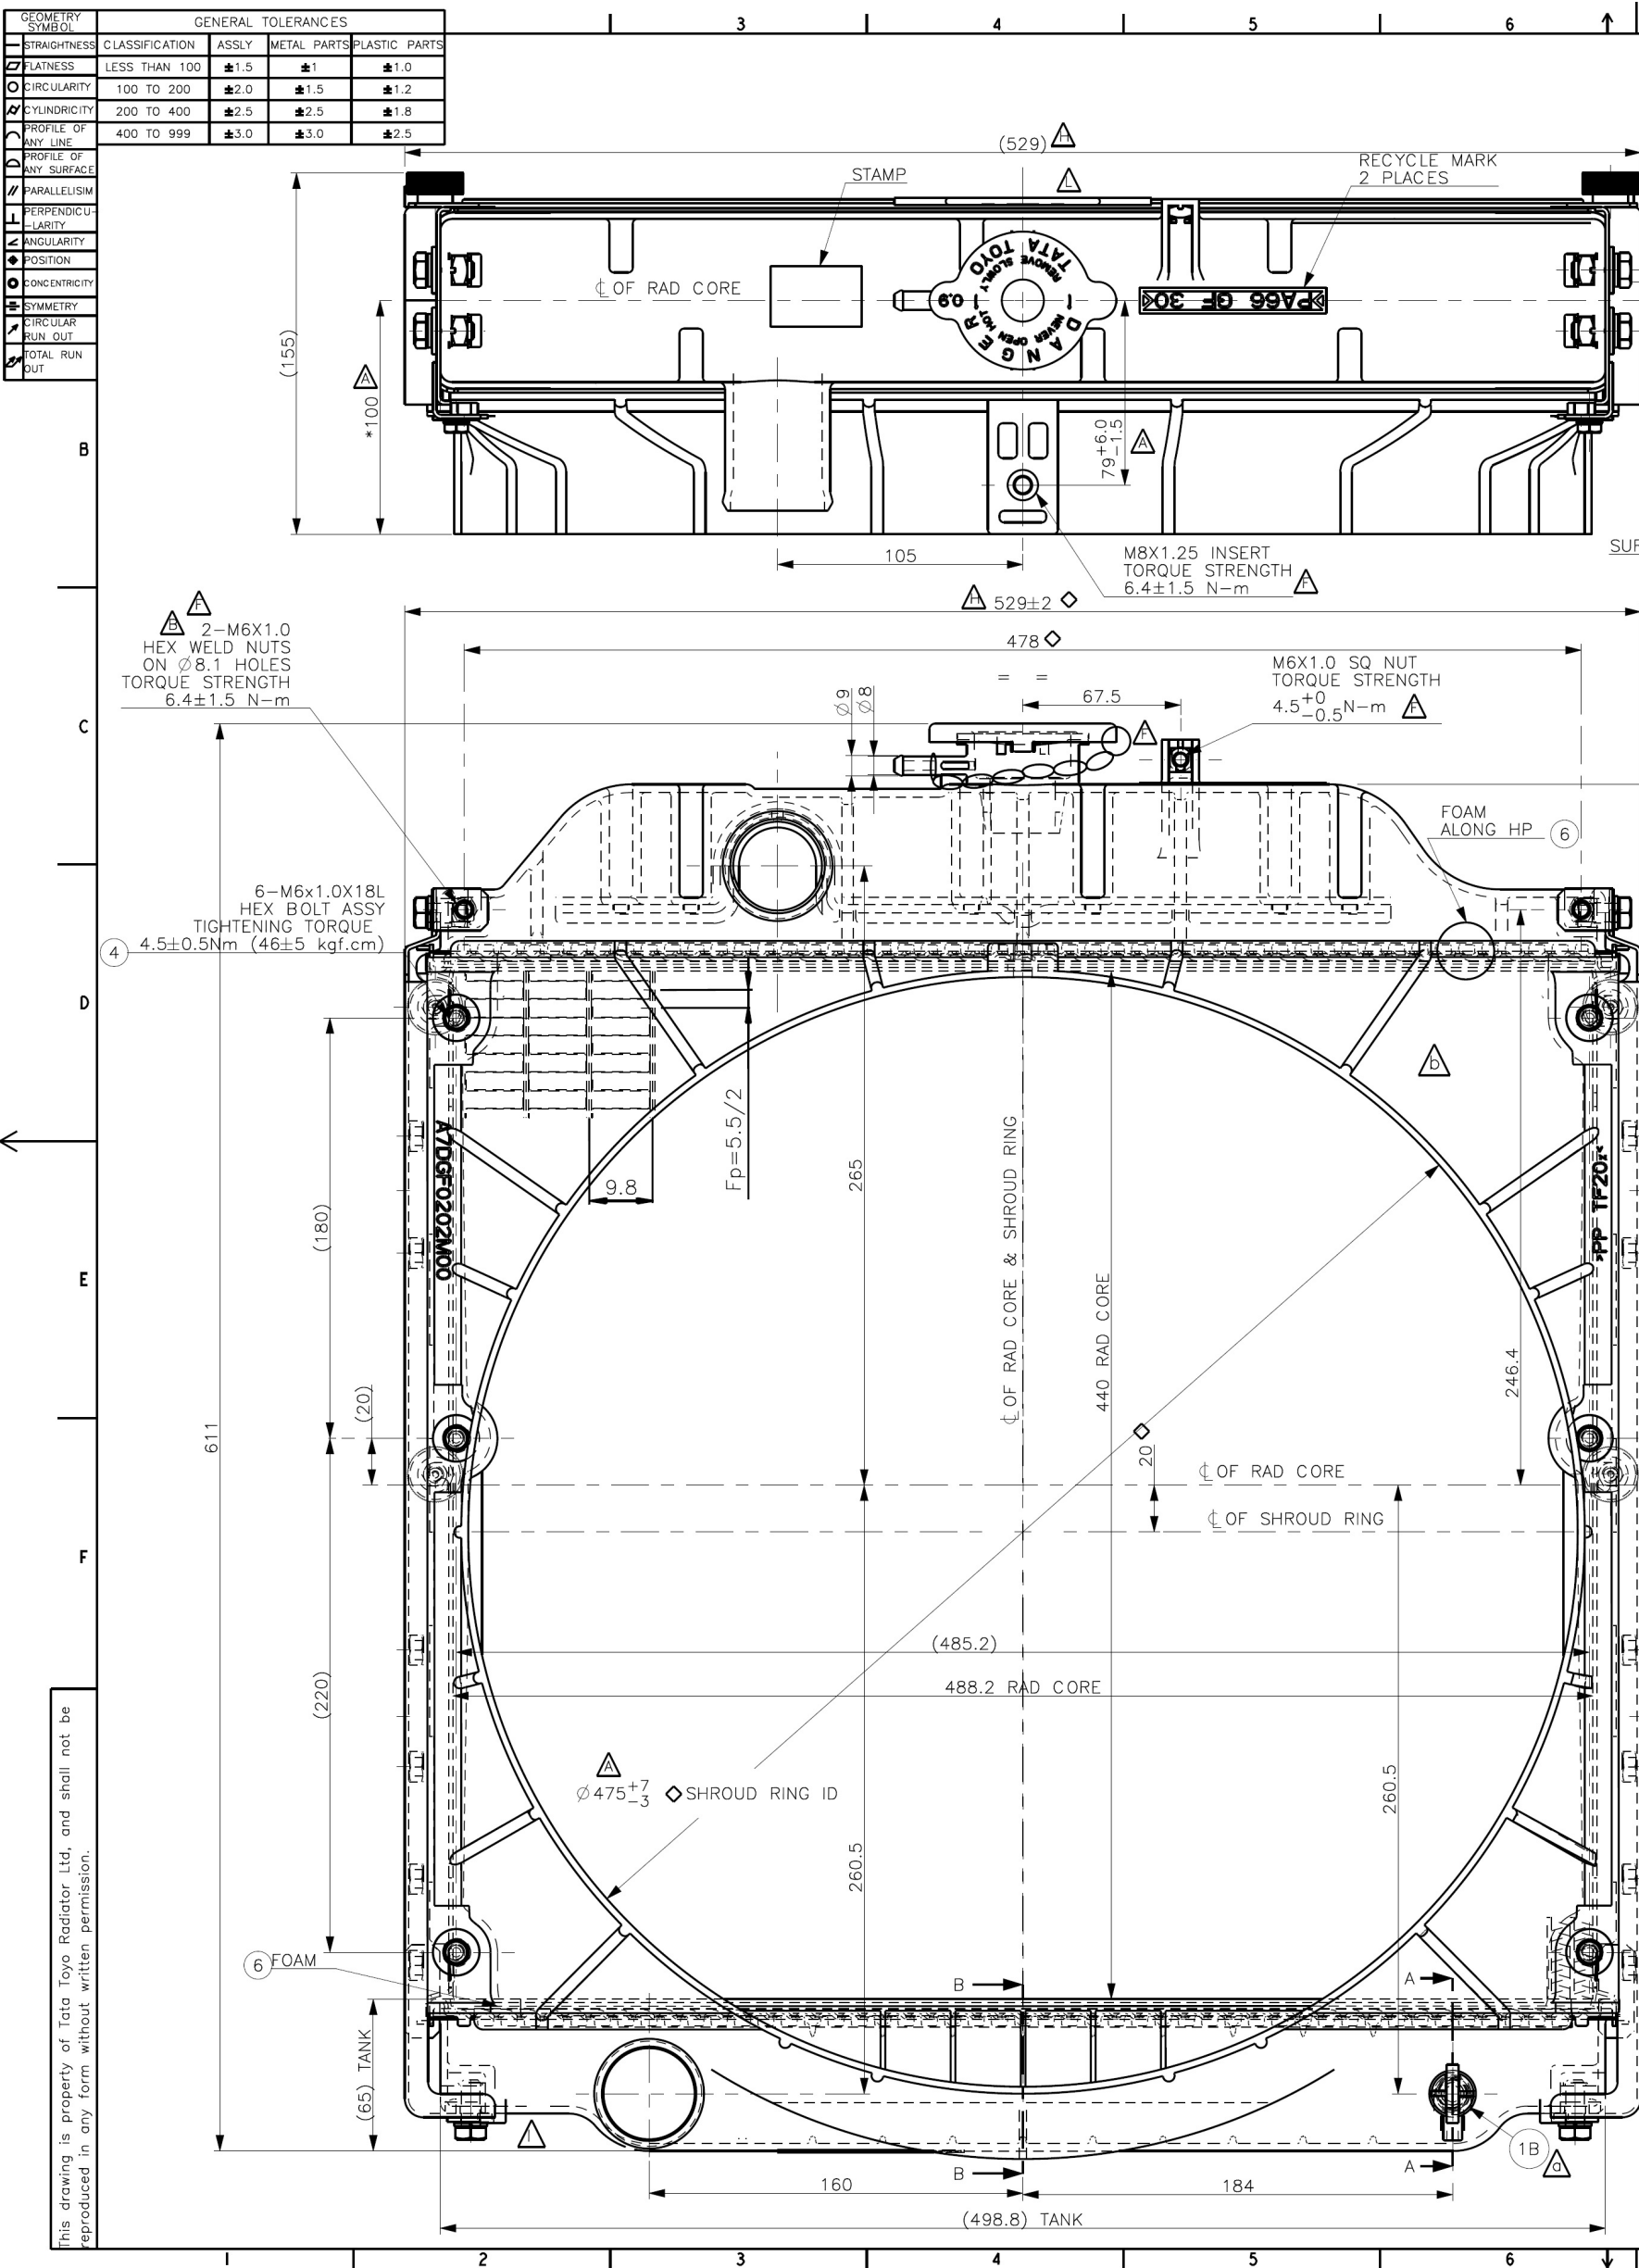

| DO NOT SCALE. IF IN DOUBT, ASK |      |          |   | ALL DIMENSIONS ARE IN mm. |       |        |          | 3rd ANGLE PROJECTION |  |  |
|--------------------------------|------|----------|---|---------------------------|-------|--------|----------|----------------------|--|--|
| RELEASE NO.                    | REV. | DATE     | REVISION   | APPROVED                  | CHECK | SIGN   |          |                      |  |  |
| C-2600                         | Δ    | 28.03.12 | MESH GUARD, MEMBER SUPPORT ASSY, & KNOB MODIFIED. NOTE ADDED. DRAWING UPDATED. LPM & kW UPDATED IN GEOMETRY DATA.                                                                                      |                           |       | SAMIR  | WAISHNAV |                      |  |  |
| C-2689                         | Δ    | 28.09.12 | SHROUD ID & MOUNTING TOLERANCE UPDATED. NOTE NO. 6 ADDED.   |                           |       | SAMIR  | WAISHNAV |                      |  |  |
|                                | Δ    | 22.10.12 | M6X1.0 WELD NUT NOTE ADDED.   |                           |       | SAMIR  | WAISHNAV |                      |  |  |
|                                | Δ    | 19.12.12 | SECTION A-A ADDED. DRAIN COCK TIGHTENING TORQUE ADDED. WEIGHT UPDATED TO 8.5 KG.   |                           |       | SAMIR  | WAISHNAV |                      |  |  |
|                                | Δ    | 02.05.13 | PRESSURE CAP CHAIN LENGTH ADDED ON DRAWING.   |                           |       | SAMIR  | WAISHNAV |                      |  |  |
|                                | Δ    | 16.08.13 | SECTION C-C ADDED.   |                           |       | PRAVIN | SAMIR    | WAISHNAV             |  |  |
|                                | Δ    | 21.01.14 | TORQUE STRENGTH ADDED FOR OPEN WELD NUTS ON MEMBER, SHROUD INSERT & SQ. NUT ON TANK. PRESSURE CAP CHAIN SHOWN FITTED TO VENT PIPE ON TANK. KNOB LENGTH MENTIONED IN BOM. DIM 10.8 CORRECTED TO 11.7mm. |                           |       | PRAVIN | SAMIR    | WAISHNAV             |  |  |
| C-3225                         | Δ    | 12.03.14 | TORQUE STRENGTH UPDATED FOR M6X1.25 HEX WELD NUT ON MEMBER SUPPORT FROM 12.7±2 Nm TO 25±3 Nm.   |                           |       | PRAVIN | SAMIR    | WAISHNAV             |  |  |
| C-3225                         | Δ    | 09.10.14 | ADDED ROPE HOOK BRACKET UPDATED DRAWING.   |                           |       | PRAVIN | SAMIR    | MANOJ                |  |  |
| C-3661                         | Δ    | 11.08.16 | HOOK BRACKET & 1-M6 WELD NUT REMOVED FROM EACH MEMBER SUPPORT. BOTTOM TANK & MS UPDATED FOR POKA YOE FEATURE & DRAWING & BOM UPDATED.                                                                  |                           |       | PRAVIN | SAMIR    | MANOJ                |  |  |
|                                | Δ    | 23.09.16 | CUT OUT ON MEMBER SUPPORT 4mm RB CUT OUT ON SHROUD (HOLE BOTTOM SIDE)   |                           |       | PRAVIN | ATYASHEB | MANOJ                |  |  |
| C-4974                         | Δ    | 01.06.21 | ADDED SECTION VIEW B-B & DIM 51.5±0.5. BOM UPDATED FOR SHROUD.   |                           |       | PRAVIN | ATYASHEB | MANOJ                |  |  |
|                                | Δ    | 18.11.21 | THRASH GUARD HANDLE DESIGN MODIFIED. BOM UPDATED FOR GUARD & BOLT PART NO. NOTES UPDATED, SERVICEABLE PART NO ADDED.                                                                                   |                           |       | PRAVIN | ATYASHEB | MANOJ                |  |  |

| RADIATOR             |                     |                 |                        |
|----------------------|---------------------|-----------------|------------------------|
| DIV                  | HEADING             | UNIT            | VALUE                  |
| PERFORMANCE          | AIR FLOW            | m/s             | 10.0 Δ                 |
|                      | COOLANT FLOW        | lpm             | 120.0 Δ                |
|                      | TEMP DIFFERENCE     | °C              | 55 Δ                   |
|                      | HEAT DISSIPATION    | kW-kCal/hr      | 50.4 Δ 45719.1 Δ       |
|                      | AIR PRESSURE DROP   | Pa-mmAq         | (317.0) (32.3) Δ       |
| STRUCTURE            | WATER PRESSURE DROP | kPa-mmHg        | (14.9) (111.7) Δ       |
|                      | CORE TYPE           |                 | CF39-3                 |
|                      | WIDTH               | mm              | 488.2                  |
|                      | HEIGHT              | mm              | 440                    |
|                      | THICKNESS           | mm              | 56                     |
| CORE SIZE            | FIN PITCH/TYPE      | mm              | 5.5/2 RECTANGULAR WAVE |
|                      | TUBE SIZE           | mm              | 16.0 1.8               |
|                      | TUBE QUANTITY       | nos.            | 147.0                  |
|                      | FIN                 | m <sup>2</sup>  | 9.55                   |
|                      | TUBE                | m <sup>2</sup>  | 2.20                   |
| HEAT TRANSFER AREA   | TOTAL               | m <sup>2</sup>  | 11.75                  |
|                      | FRONTAL AREA        | m <sup>2</sup>  | 0.21                   |
| COOLANT PASSAGE AREA |                     | cm <sup>2</sup> | 27.55 Δ                |
|                      | COOLANT QUANTITY    | ltr             | (4.55)                 |
| DRY MASS             |                     | kg              | (6.1)                  |

SECTION A-A

NOTES:


1. THE ASSEMBLY SHOULD BE FREE FROM SHARP CORNERS BURR, DUST, OIL ETC.
2. RADIATOR CONSTRUCTION:- CORE-BRAZED ALUMINIUM- 3 ROWS TANK-30% GLASS REINFORCED NYLON 66. TANK-CORE SEALING EPDM RUBBER.
3. RADIATOR SHALL WITHSTAND A TEST PRESSURE OF 1.5 kgf/cm<sup>2</sup> g WITHOUT LEAKAGE.
4. ASSY SHALL BE TESTED FOR VIBRATION TEST AS PER M & M STANDARD OF TTR FOR TYPE APPROVAL.
5. RADISATOR SHALL BE TESTED AS PER PROPRIETARY SIGN OFF AGREED BETWEEN TTR AND M&M .
6. \* MARKED DIMENSION IS IN THE RANGE OF 100±5 AT LOCAL AREAS CLOSER TO VERTICAL CENTER OF RADIATOR CORE AND SHROUD RING.
7. REVERSE FITTMENT OF THRASH GUARD SHALL BE ACCEPTABLE

| |
|---|
| |</ |
|---|



| ER2310000046 | AJ  |     | DESIGN & DRAWING UPDATED     | MKB | NVC | DS  | 03.02.22 |
|--------------|-----|-----|------------------------------|-----|-----|-----|----------|
| ER18C0005268 | AH  | --  | CHAMFER ADDED IN SIDE MEMBER | DAV | AP  | NRB | 07.10.16 |
| --           | --  | --  | REVISED AND REDRAWN          | --  | --  | --  | --       |
| ER/ECN NO    | C/L | LOC | REVISIONS                    | DSR | CKR | APR | DATE     |

| UNSPECIFIED TOLERANCES AS PER ISO-2768-1:1989 (DIMENSION) |      |        |        |        |        |        |                |
|-----------------------------------------------------------|------|--------|--------|--------|--------|--------|----------------|
| LINEAR IN mm.                                             | OVER | 0.5    | 3      | 6      | 30     | 120    | 400 1000 2000  |
| f FINE (X.XXX)                                            | UPTO | 3      | 6      | 30     | 120    | 400    | 1000 2000 4000 |
| m MEDIUM (X.XX)                                           |      | ±0.05  | ±0.05  | ±0.1   | ±0.15  | ±0.2   | ±0.3 ±0.5 -    |
| c COARSE (X.X)                                            |      | ±0.1   | ±0.1   | ±0.2   | ±0.3   | ±0.5   | ±0.8 ±1.2 ±2   |
| v VERY COARSE (X)                                         |      | ±0.2   | ±0.3   | ±0.5   | ±0.8   | ±1.2   | ±2 ±3 ±4 ±6 ±8 |
| LENGTH OF SHORTER SIDE OF THE ANGLE IN mm.                |      |        |        |        |        |        |                |
| ANGULAR IN deg.                                           | OVER | -      | 10     | 50     | 120    | 400    |                |
| f FINE (X.XXX)                                            | UPTO | 10     | 50     | 120    | 400    | -      |                |
| m MEDIUM (X.XX)                                           |      | ±1°    | ±0°30' | ±0°20' | ±0°10' | ±0°5'  |                |
| c COARSE (X.X)                                            |      | ±1°30' | ±1°    | ±0°30' | ±0°15' | ±0°10' |                |
| v VERY COARSE (X)                                         |      | ±3°    | ±2°    | ±1°    | ±0°30' | ±0°20' |                |
 
|                                                                                       |                        |
|---------------------------------------------------------------------------------------|------------------------|
| SURFACE FINISH SYMBOLS:ISO-1302                                                       |                        |
| WELDING SYMBOLS:IS813                                                                 |                        |
| REMOVE ALL SHARP CORNERS & BURRS                                                      |                        |
| DO NOT SCALE<br>ALL DIMENSIONS ARE IN mm                                              | <SC> COUNT : 0         |
|                                                                                       | <CC> COUNT▽. 0         |
|                                                                                       | WEIGHT(kg) :           |
|                                                                                       | S/F AREA(cm²): 27407.1 |
|                                                                                       | MATERIAL:              |
|  |                        |

| REF PART NO:                                  |            |                        |  |
|-----------------------------------------------|------------|------------------------|--|
| MAHINDRA & MAHINDRA LTD. FARM DIVISION, INDIA |            |                        |  |
| NAME                                          | DATE       | PROJECT CODE:          |  |
| DSNR MKB                                      | 11-02-2022 | ER NUMBER:ER18C0005268 |  |
| CHKR NVC                                      | 11-02-2022 | DESCRIPTION :          |  |
| APPR DS                                       | 11-02-2022 | RADIATOR               |  |
| PART NUMBER :                                 |            | CL:                    |  |
| 006014015C91                                  |            | AJ                     |  |
| DWG.SIZE : A2                                 |            | SCALE : 1:1            |  |
| SHEET: 1                                      |            | OF 1                   |  |

BREAK SHARP CORNERS MAY BE EITHER CHAMFER OR RADIUS FROM 0.2 mm MIN. TO 1.0 mm MAX.

CHECK DRAWING WITH LATEST CHANGE No

DO NOT CHANGE MANUALLY

COMPUTER GENERATED DRAWING